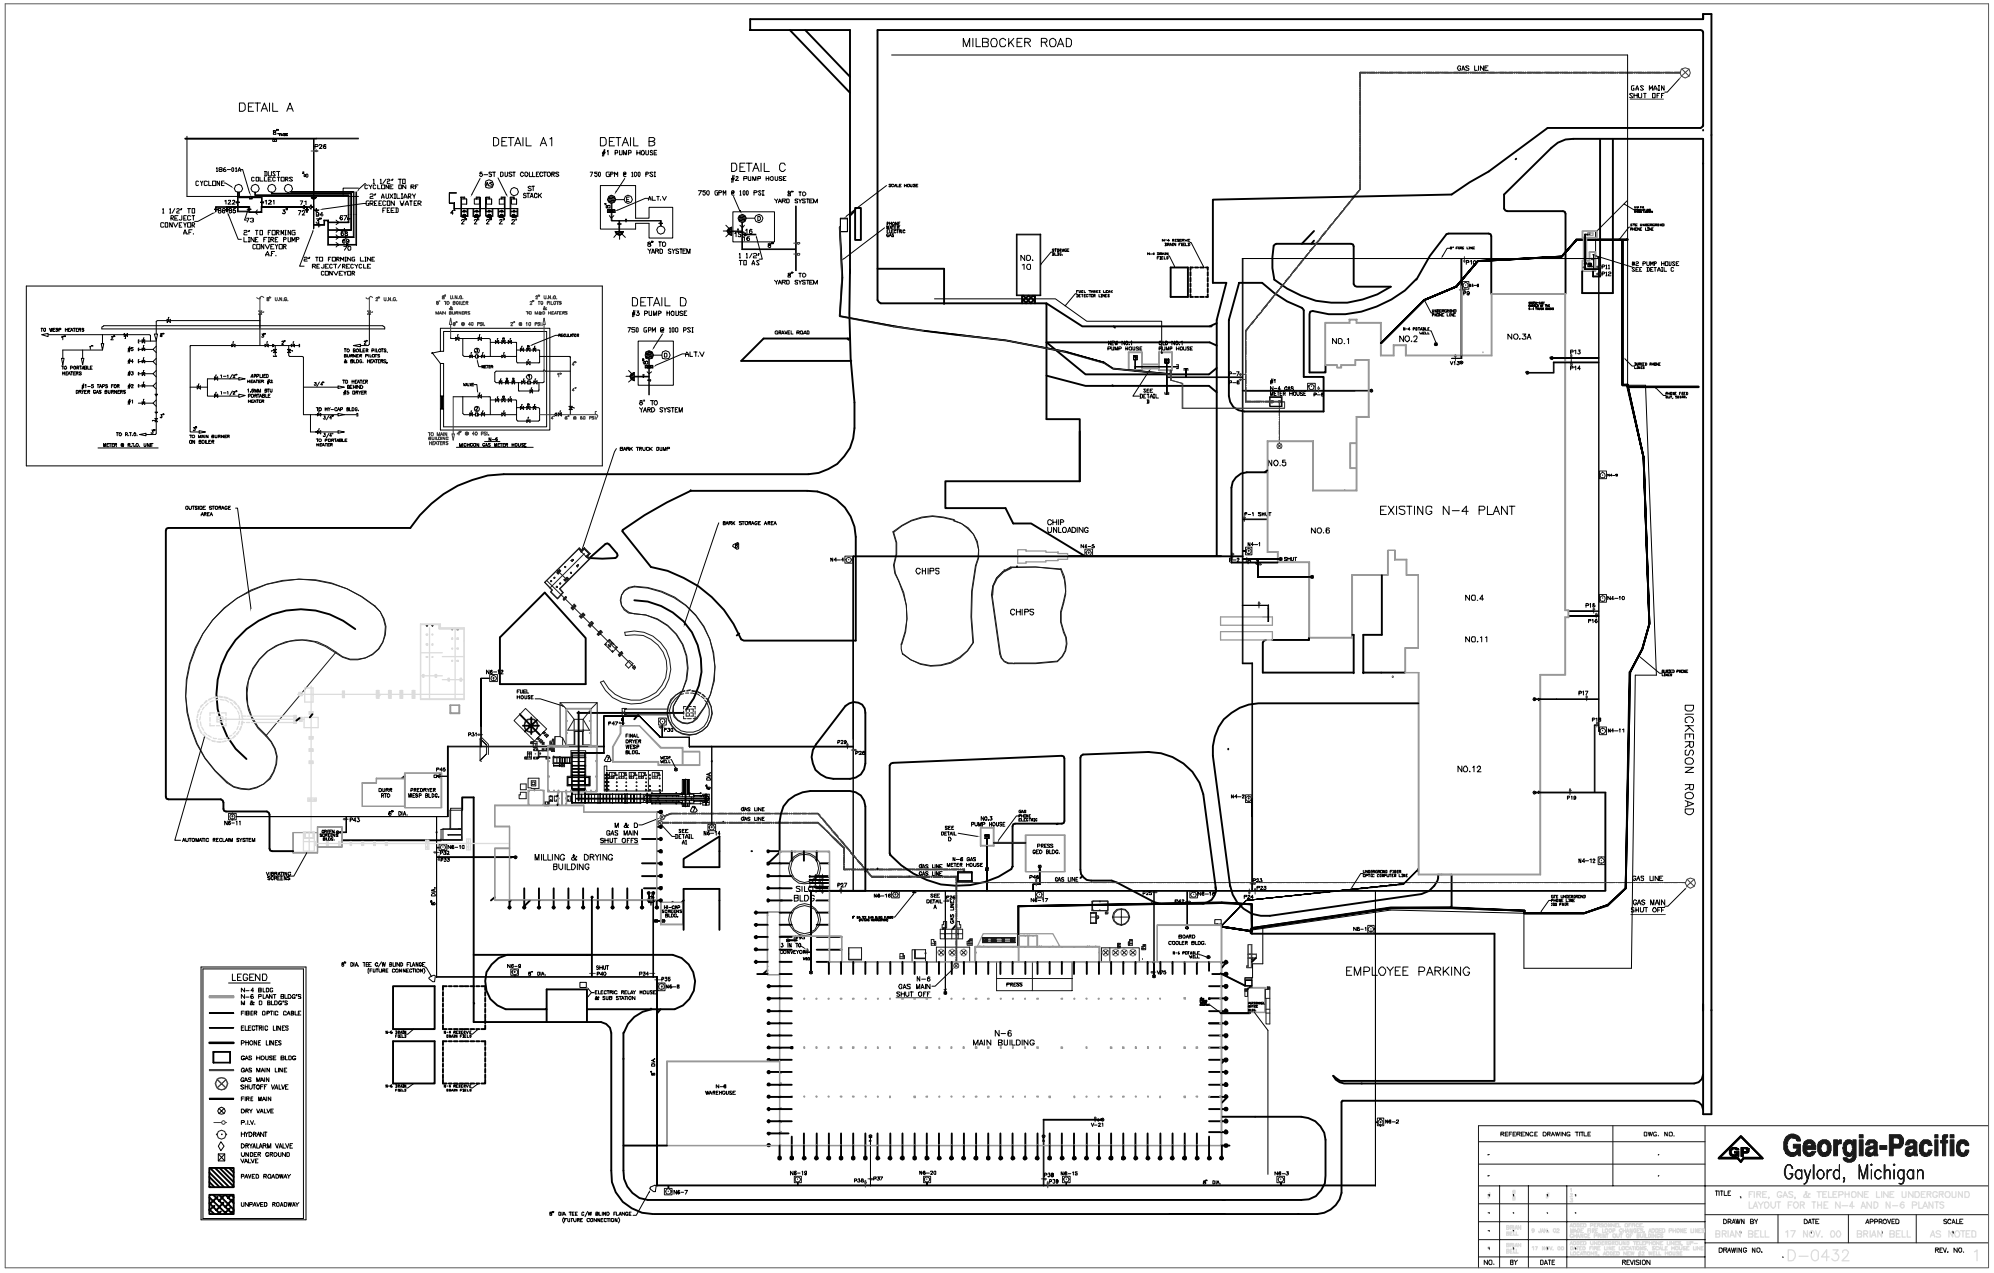

REFERENCE DRAWING TITLE	DWG. NO.
-	-
-	-

NO.	BY	DATE	REVISION
1	BB	17 NOV. 00	ADDED PAVEMENT AREAS, ADDED PHONE LINES, ADDED FIBER OPTIC LINES, ADDED UNDERGROUND GAS LINE, ADDED UNDERGROUND PHONE LINE, ADDED UNDERGROUND ELECTRIC LINE, ADDED UNDERGROUND FIBER OPTIC LINE

Georgia-Pacific
Gaylord, Michigan

TITLE FIRE, GAS, & TELEPHONE LINE UNDERGROUND LAYOUT FOR THE N-4 AND N-6 PLANTS

DRAWN BY	DATE	APPROVED	SCALE
BRIAN BELL	17 NOV. 00	BRIAN BELL	AS NOTED

DRAWING NO. D-0432 REV. NO. 1