T:\PROJECTS\011516\DIGITAL FILES SENT\1-12-06 JEFF RATCLIFFE OCEA\011516ENG.DWG (01/11/06 10:07 AM) BALLEN

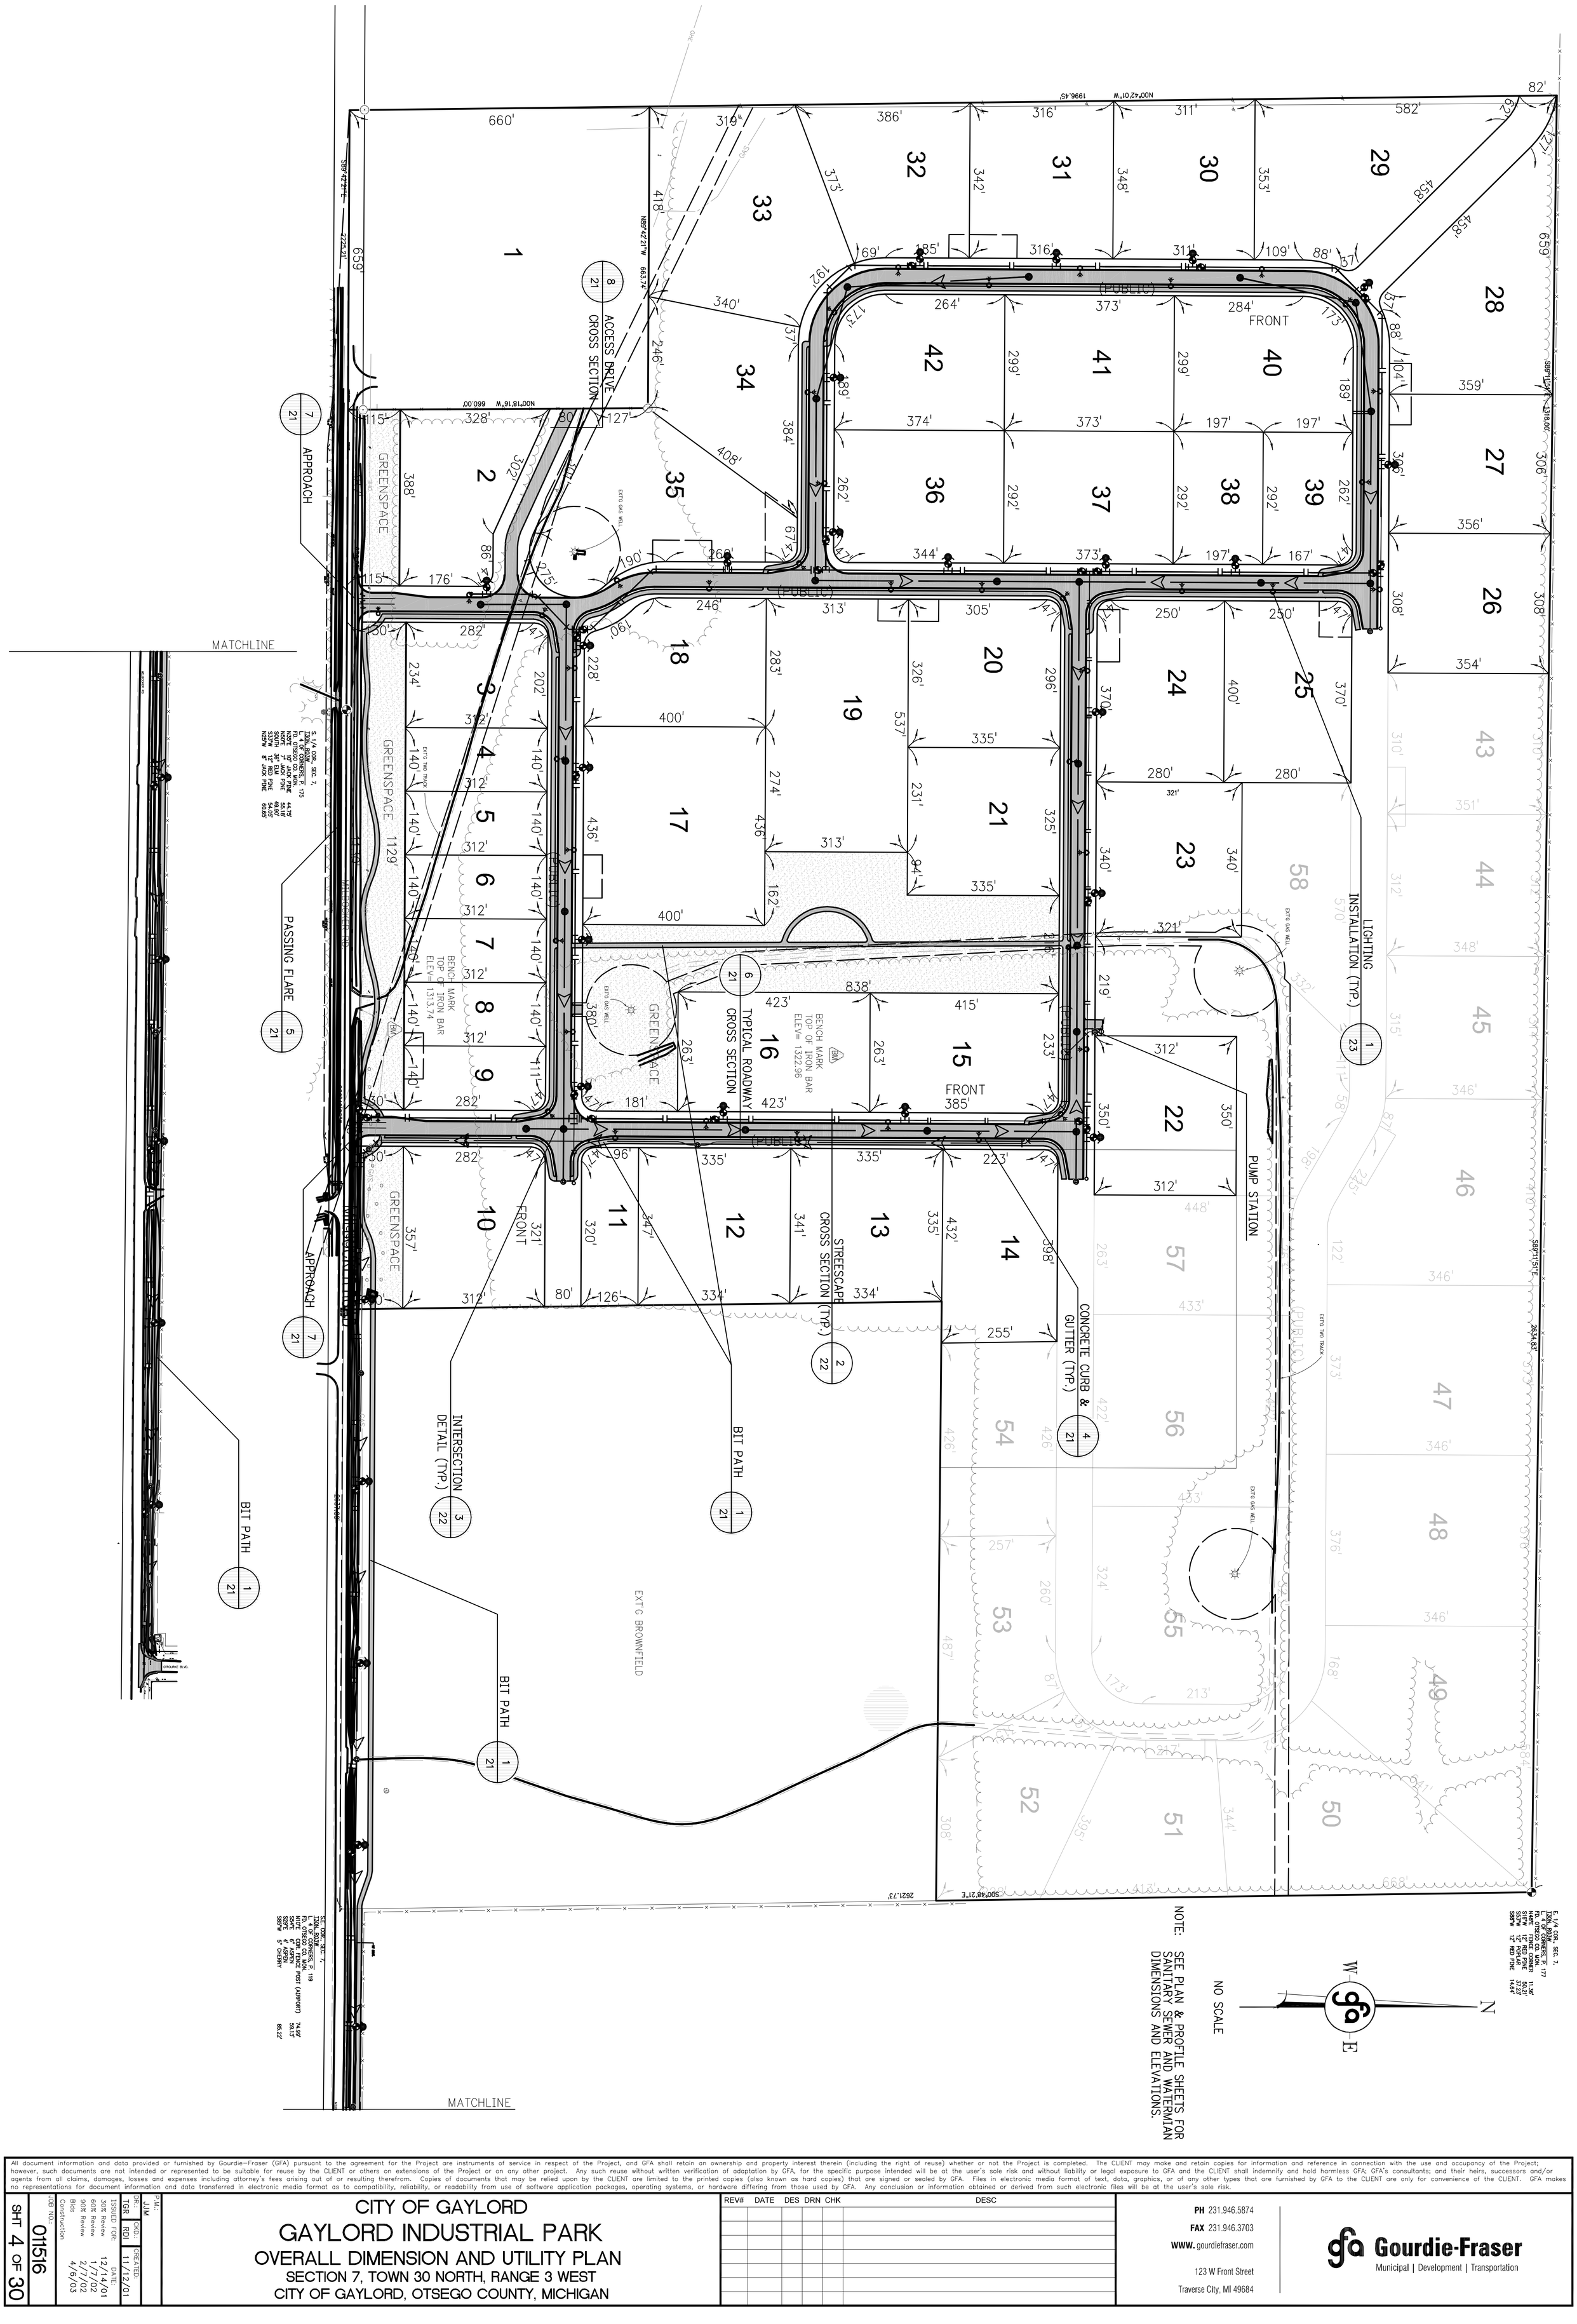

NOTE: SEE PLAN & PROFILE SHEETS FOR SANITARY SEWER AND WATERMIAN DIMENSIONS AND ELEVATIONS.

NO SCALE

All document information and data provided or furnished by Gourdie-Fraser (GFA) pursuant to the agreement for the Project are instruments of service in respect of the Project, and GFA shall retain an ownership and property interest therein (including the right of reuse) whether or not the Project is completed. The CLIENT may make and retain copies for information and reference in connection with the use and occupancy of the Project; however, such documents are not intended or represented to be suitable for reuse by the CLIENT or others on extensions of the Project or on any other project. Any such reuse without written verification of adaptation by GFA, for the specific purpose intended will be at the user's sole risk and without liability or legal exposure to GFA and the CLIENT shall indemnify and hold harmless GFA; GFA's consultants; and their heirs, successors and/or agents from all claims, damages, losses and expenses including attorney's fees arising out of or resulting therefrom. Copies of documents that may be relied upon by the CLIENT are limited to the printed copies (also known as hard copies) that are signed or sealed by GFA. Files in electronic media format of text, data, graphics, or of any other types that are furnished by GFA to the CLIENT are only for convenience of the CLIENT. GFA makes no representations for document information and data transferred in electronic media format as to compatibility, reliability, or readability from use of software application packages, operating systems, or hardware differing from those used by GFA. Any conclusion or information obtained or derived from such electronic files will be at the user's sole risk.

SHT 4 OF 30

JOB NO.: 011516

Construction Bids 90% Review 60% Review 30% Review

ISSUED FOR: DATE: 12/14/01 1/7/02 2/7/02 4/6/03

DR.: TGR CKD.: RDI CREATED: 11/12/01 P.M.: JJM

CITY OF GAYLORD
GAYLORD INDUSTRIAL PARK
OVERALL DIMENSION AND UTILITY PLAN
SECTION 7, TOWN 30 NORTH, RANGE 3 WEST
CITY OF GAYLORD, OTSEGO COUNTY, MICHIGAN

REV#	DATE	DES	DRN	CHK	DESC

PH 231.946.5874
FAX 231.946.3703
WWW. gourdiefraser.com
123 W Front Street
Traverse City, MI 49684

Gourdie-Fraser
Municipal | Development | Transportation